32/1000

ROOF/FORWARD

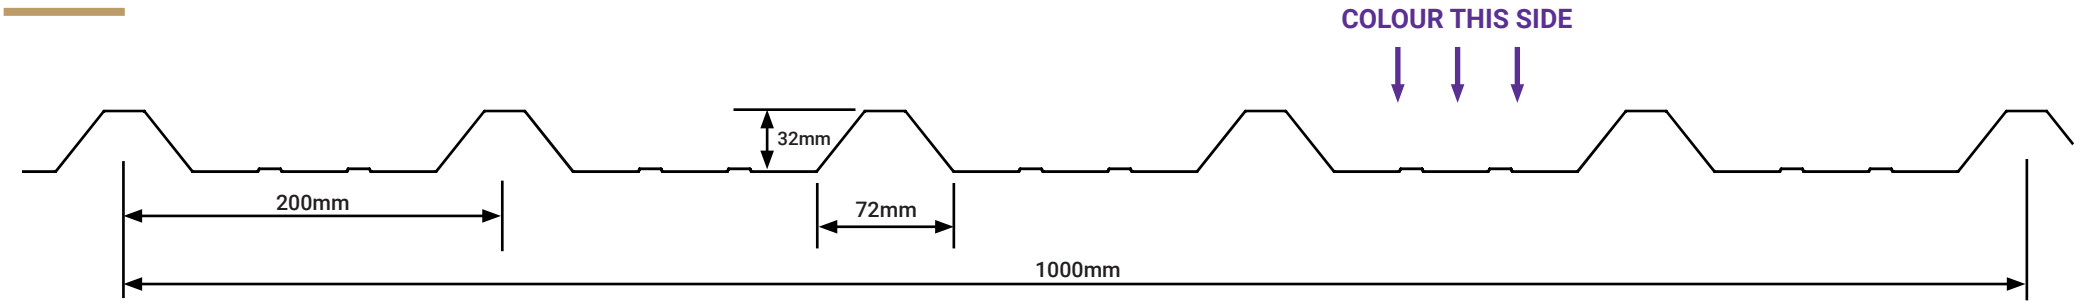

WALL/REVERSE PROFILE

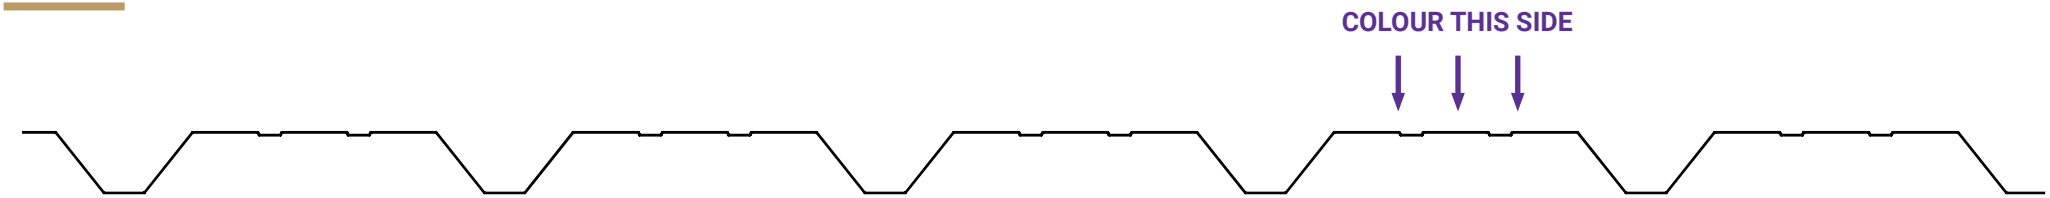

SECTION VIEW

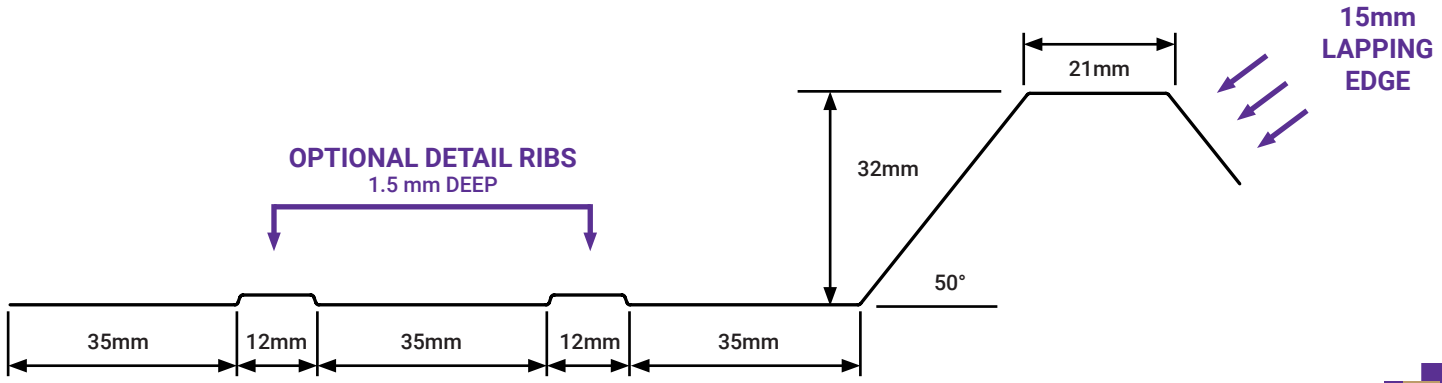

Capital COATED STEEL